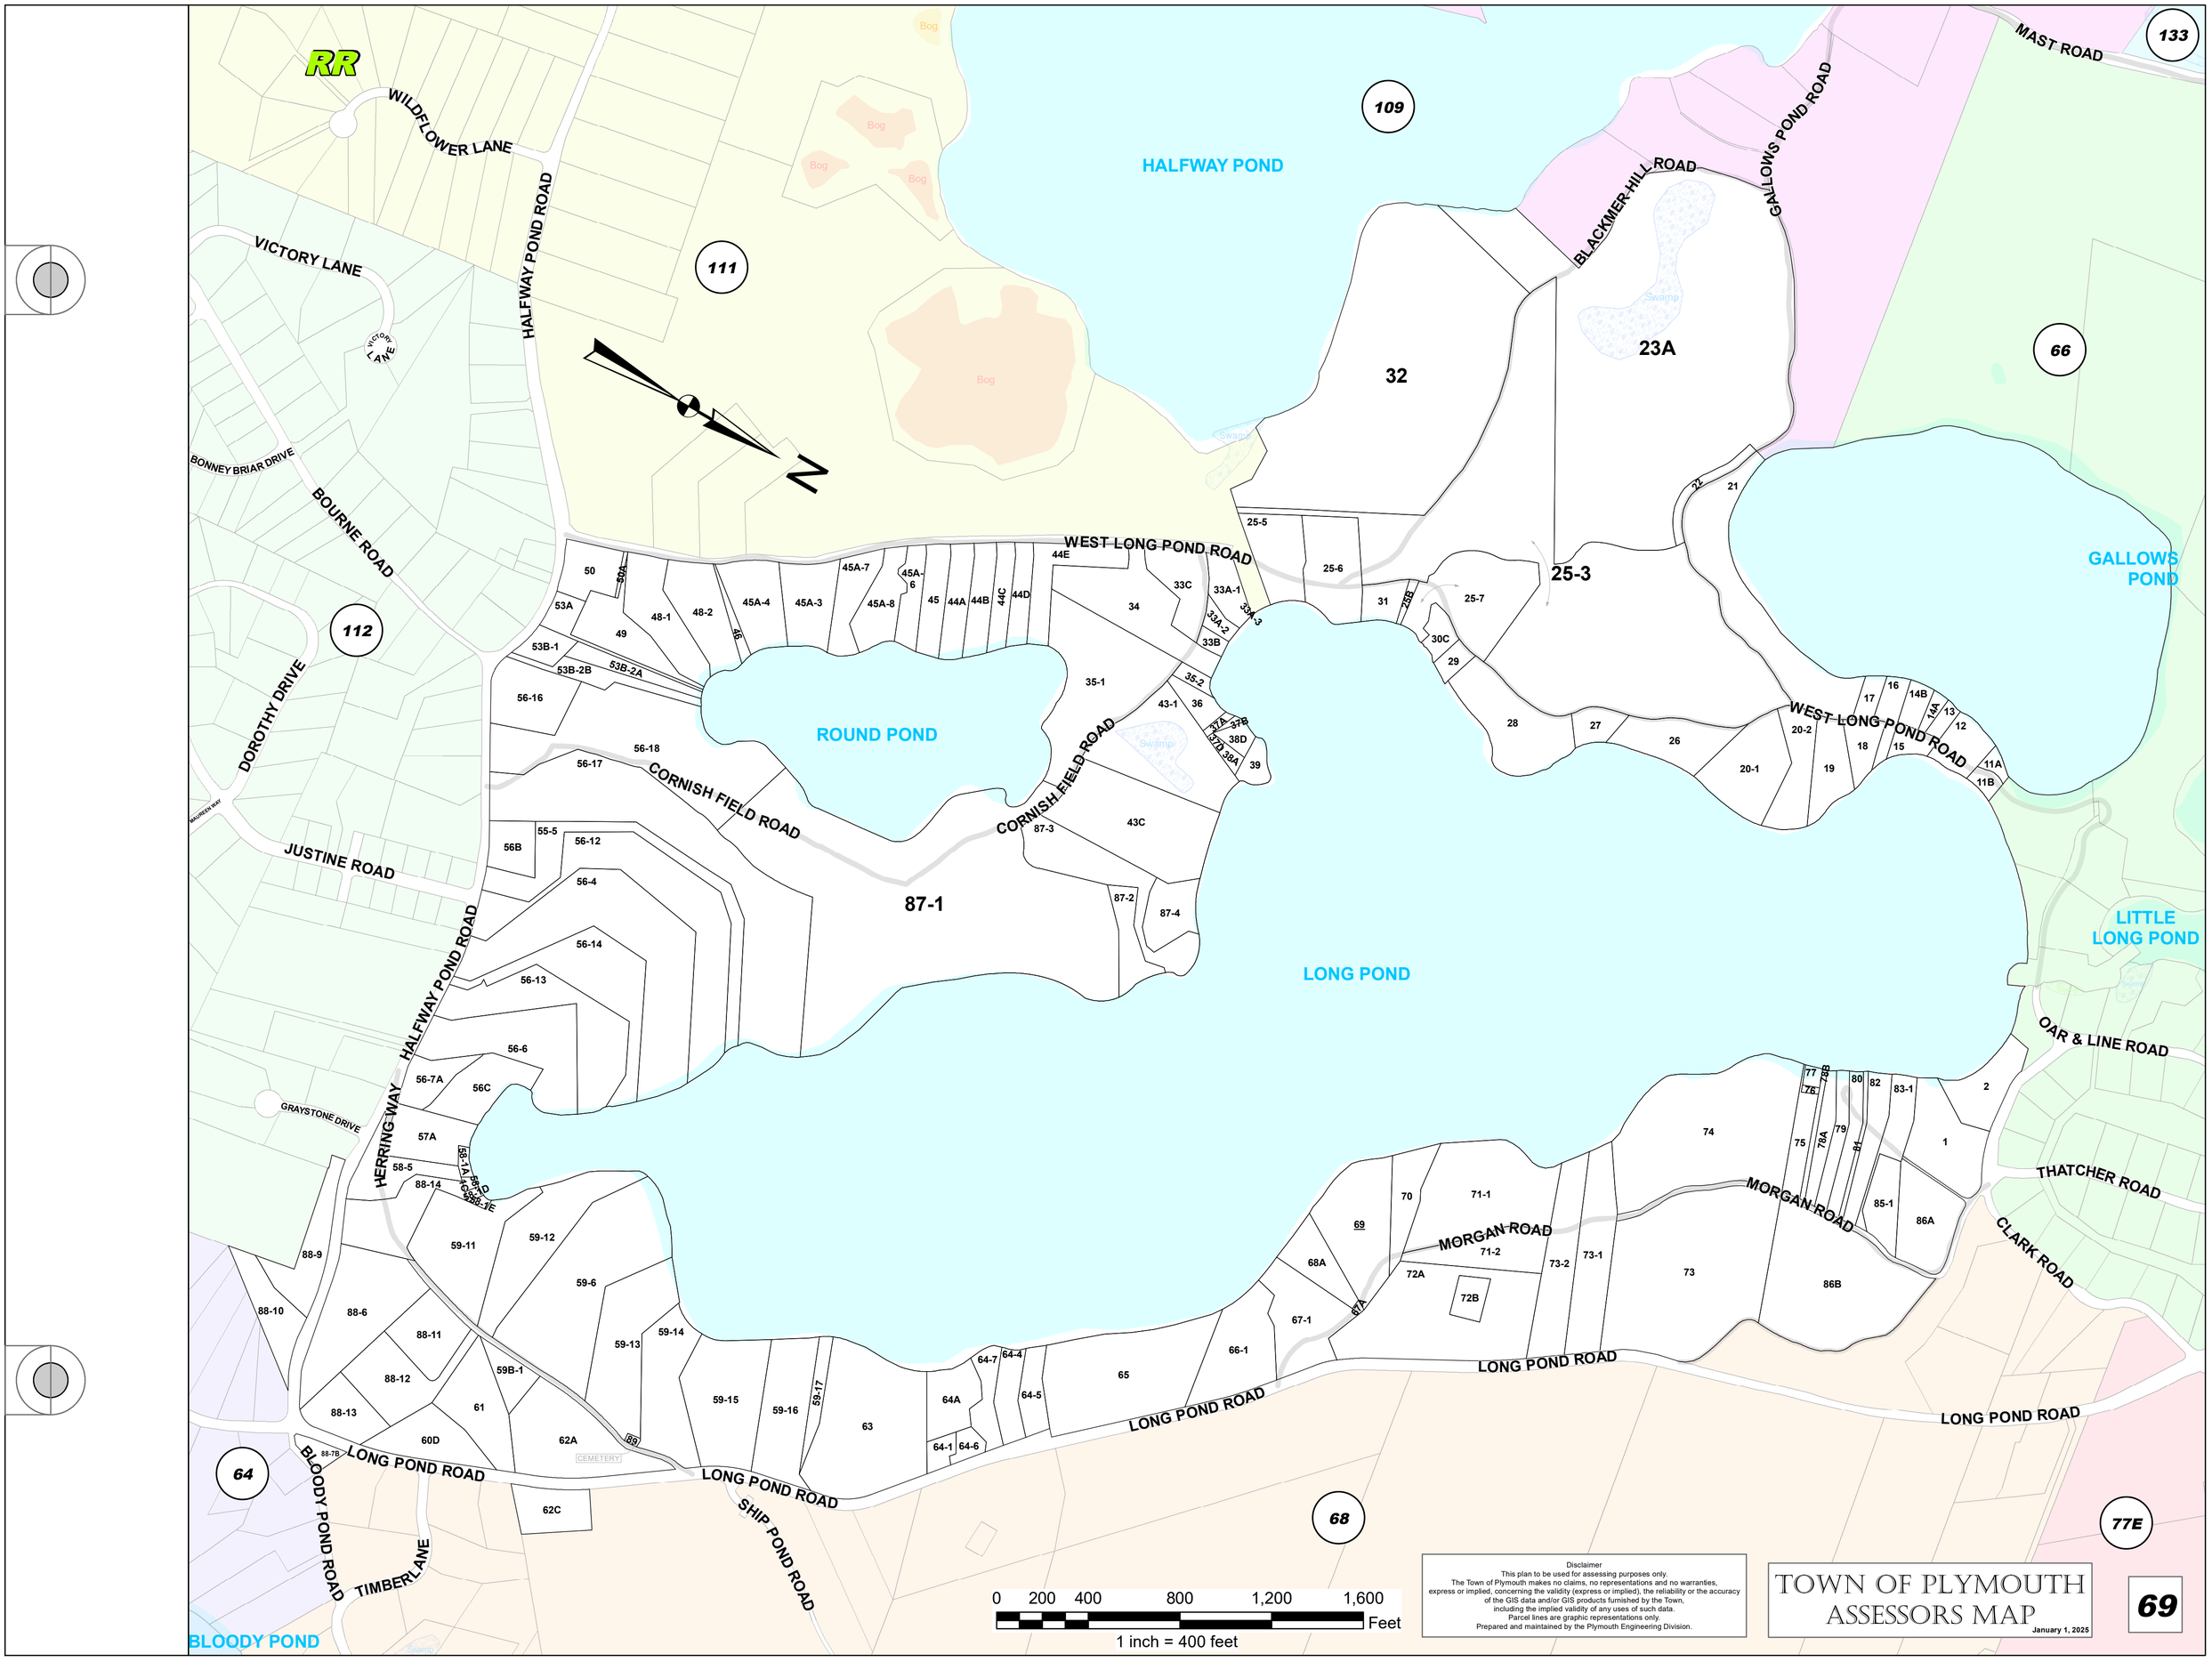
RR
WILDFLOWER LANE
HALFWAY POND ROAD
VICTORY LANE
BONNEY BRIAR DRIVE
BOURNE ROAD
DOROTHY DRIVE
JUSTINE ROAD
HERRING WAY
GRAYSTONE DRIVE
HALFWAY POND
ROUND POND
LONG POND
GALLOWS POND
LITTLE LONG POND
BLOODY POND
WEST LONG POND ROAD
CORNISH FIELD ROAD
BLACKMER HILL ROAD
GALLOWS POND ROAD
MAST ROAD
MORGAN ROAD
LONG POND ROAD
SHIP POND ROAD
BLOODY POND ROAD
TIMBERLANE
OAR & LINE ROAD
THATCHER ROAD
CLARK ROAD
CEMETERY
109
111
112
133
66
64
68
77E
69
32
23A
25-3
87-1
0 200 400 800 1,200 1,600 Feet
1 inch = 400 feet
Disclaimer
This plan to be used for assessing purposes only.
The Town of Plymouth makes no claims, no representations and no warranties, express or implied, concerning the validity (express or implied), the reliability or the accuracy of the GIS data and/or GIS products furnished by the Town, including the implied validity of any uses of such data.
Parcel lines are graphic representations only.
Prepared and maintained by the Plymouth Engineering Division.
TOWN OF PLYMOUTH
ASSESSORS MAP
January 1, 2025