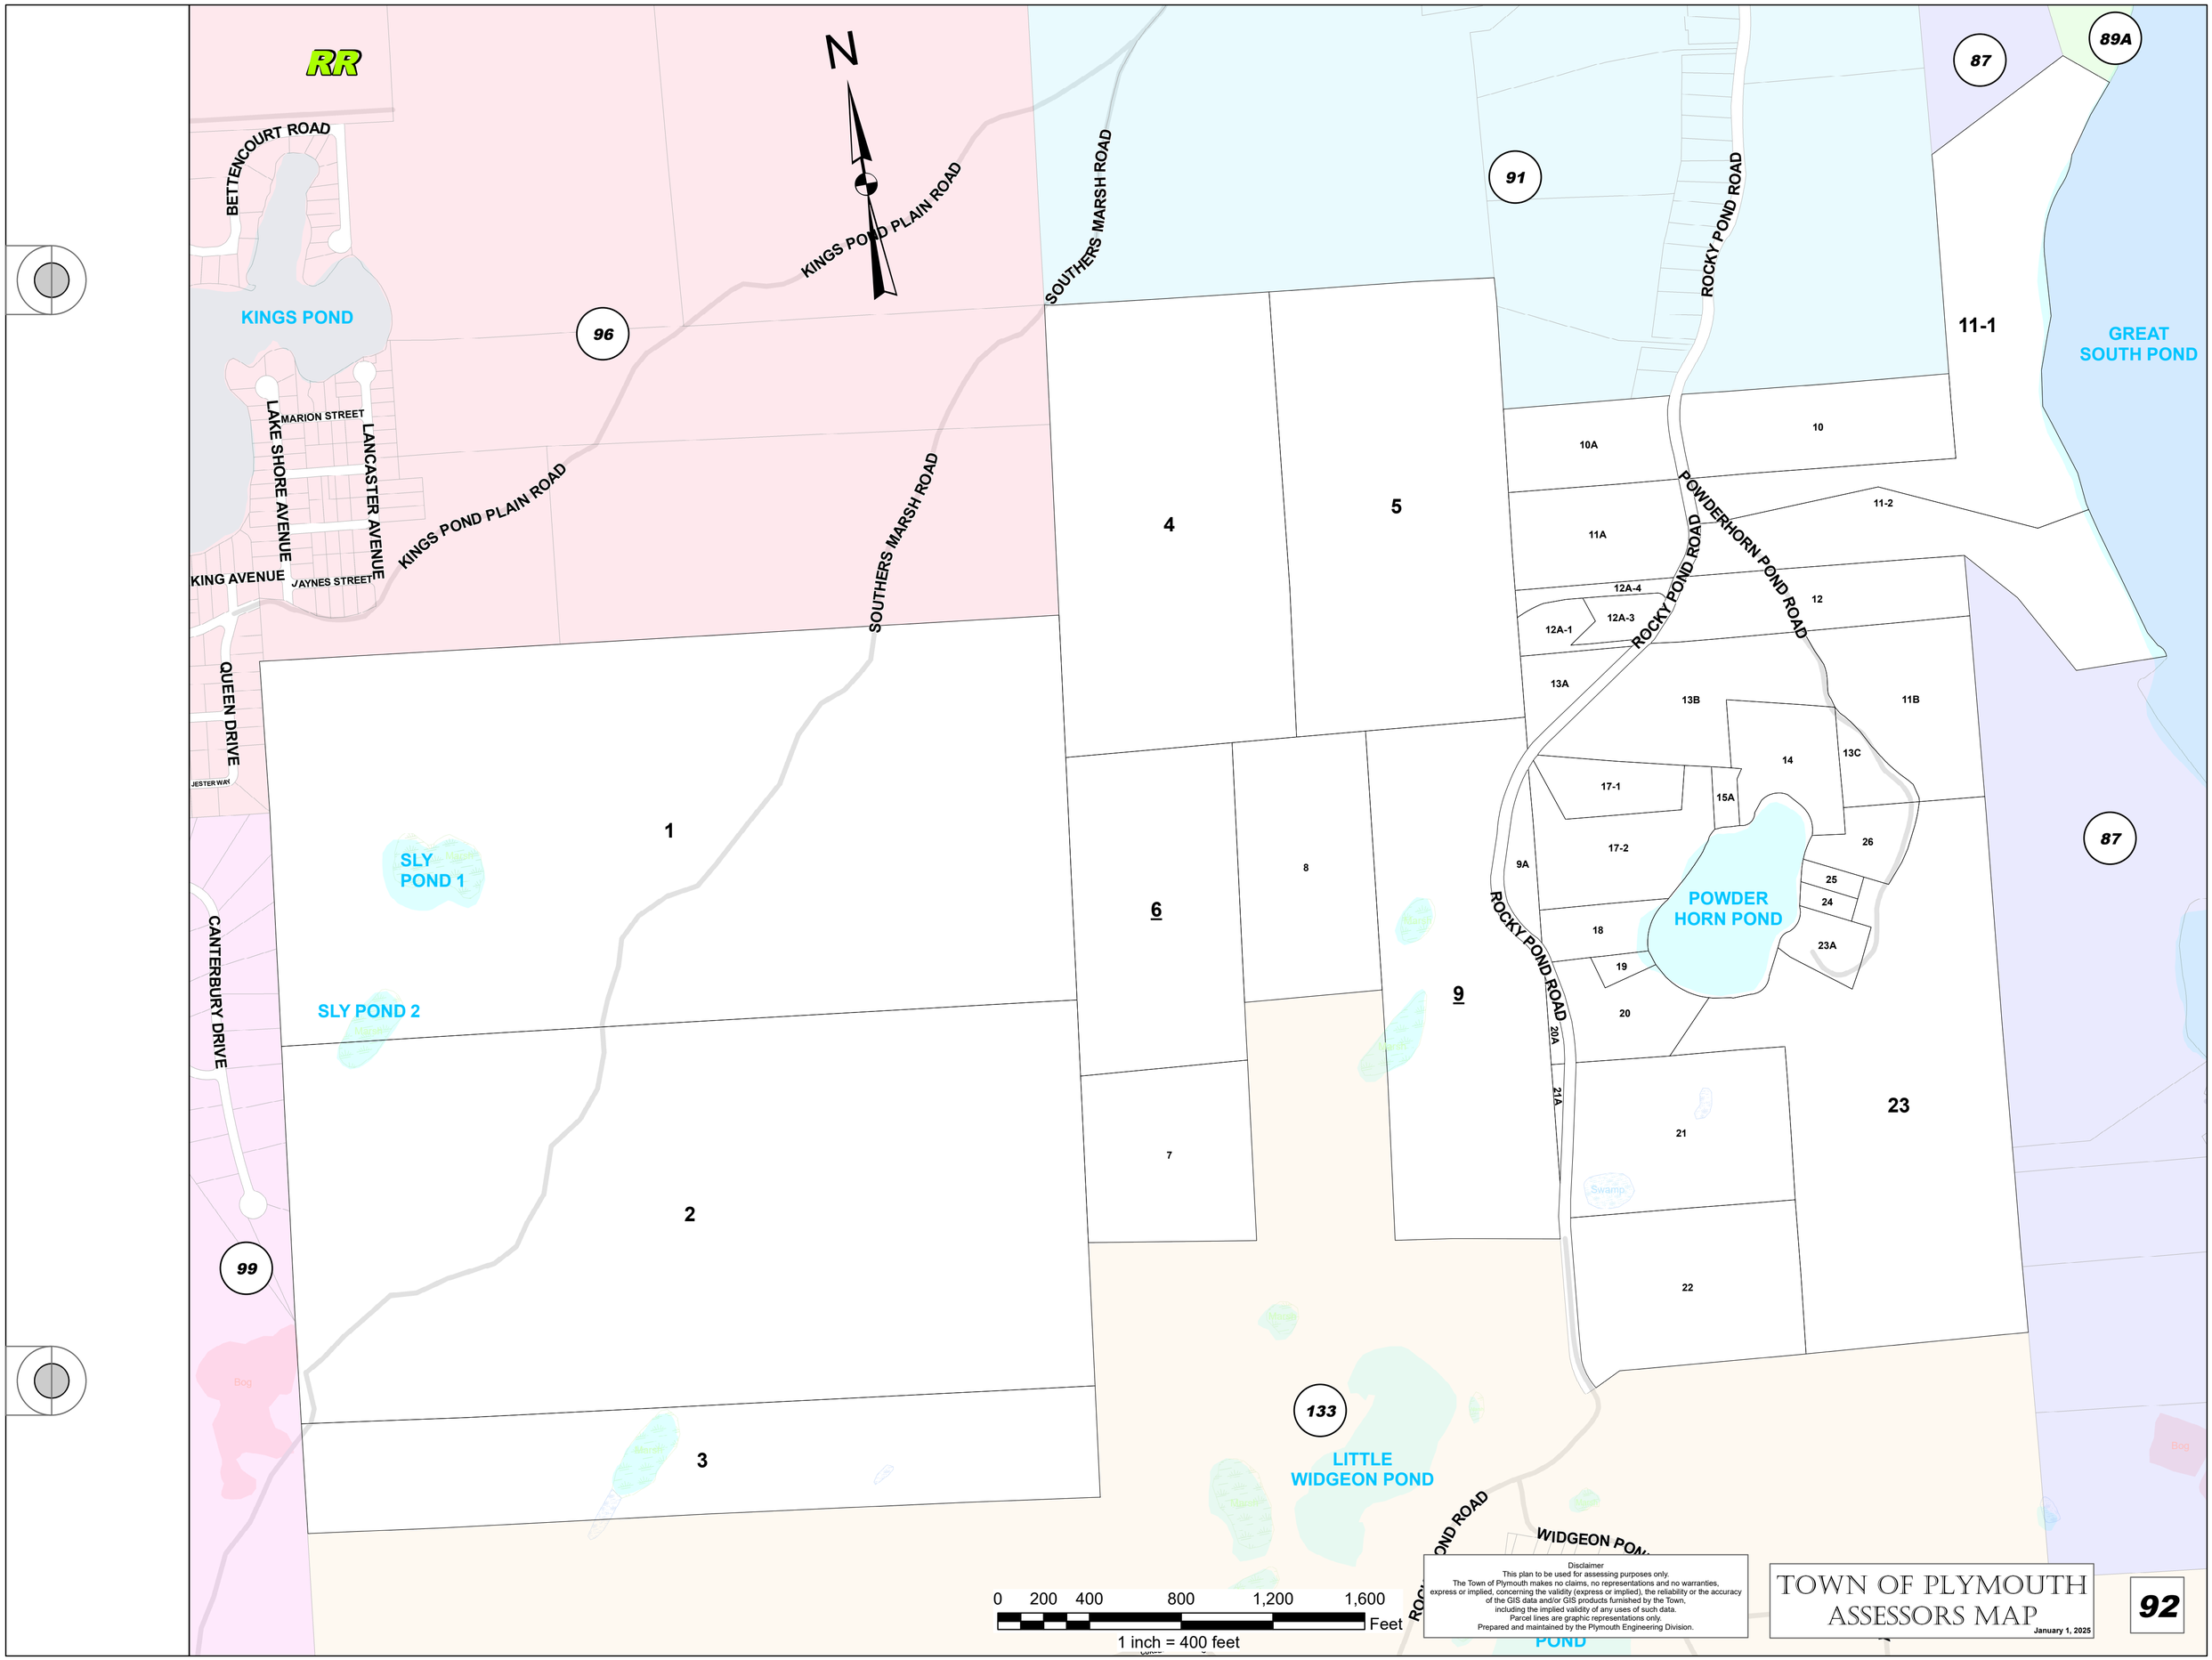
RR
N
BETTENCOURT ROAD
KINGS POND
KINGS POND PLAIN ROAD
SOUTHERS MARSH ROAD
96
91
87
89A
ROCKY POND ROAD
11-1
GREAT SOUTH POND
MARION STREET
LAKE SHORE AVENUE
LANCASTER AVENUE
KING AVENUE
JAYNES STREET
KINGS POND PLAIN ROAD
SOUTHERS MARSH ROAD
4
5
10A
10
11-2
11A
POWDERHORN POND ROAD
ROCKY POND ROAD
12A-4
12A-3
12A-1
12
13A
13B
11B
14
13C
17-1
15A
17-2
26
9A
25
24
POWDER HORN POND
18
23A
19
20
20A
21A
21
23
22
QUEEN DRIVE
JESTER WAY
1
SLY POND 1
SLY POND 2
CANTERBURY DRIVE
6
8
9
7
2
99
3
133
LITTLE WIDGEON POND
WIDGEON POND
Bog
Marsh
Swamp
0 200 400 800 1,200 1,600 Feet
1 inch = 400 feet
Disclaimer
This plan to be used for assessing purposes only.
The Town of Plymouth makes no claims, no representations and no warranties, express or implied, concerning the validity (express or implied), the reliability or the accuracy of the GIS data and/or GIS products furnished by the Town, including the implied validity of any uses of such data.
Parcel lines are graphic representations only.
Prepared and maintained by the Plymouth Engineering Division.
TOWN OF PLYMOUTH
ASSESSORS MAP
January 1, 2025
92