


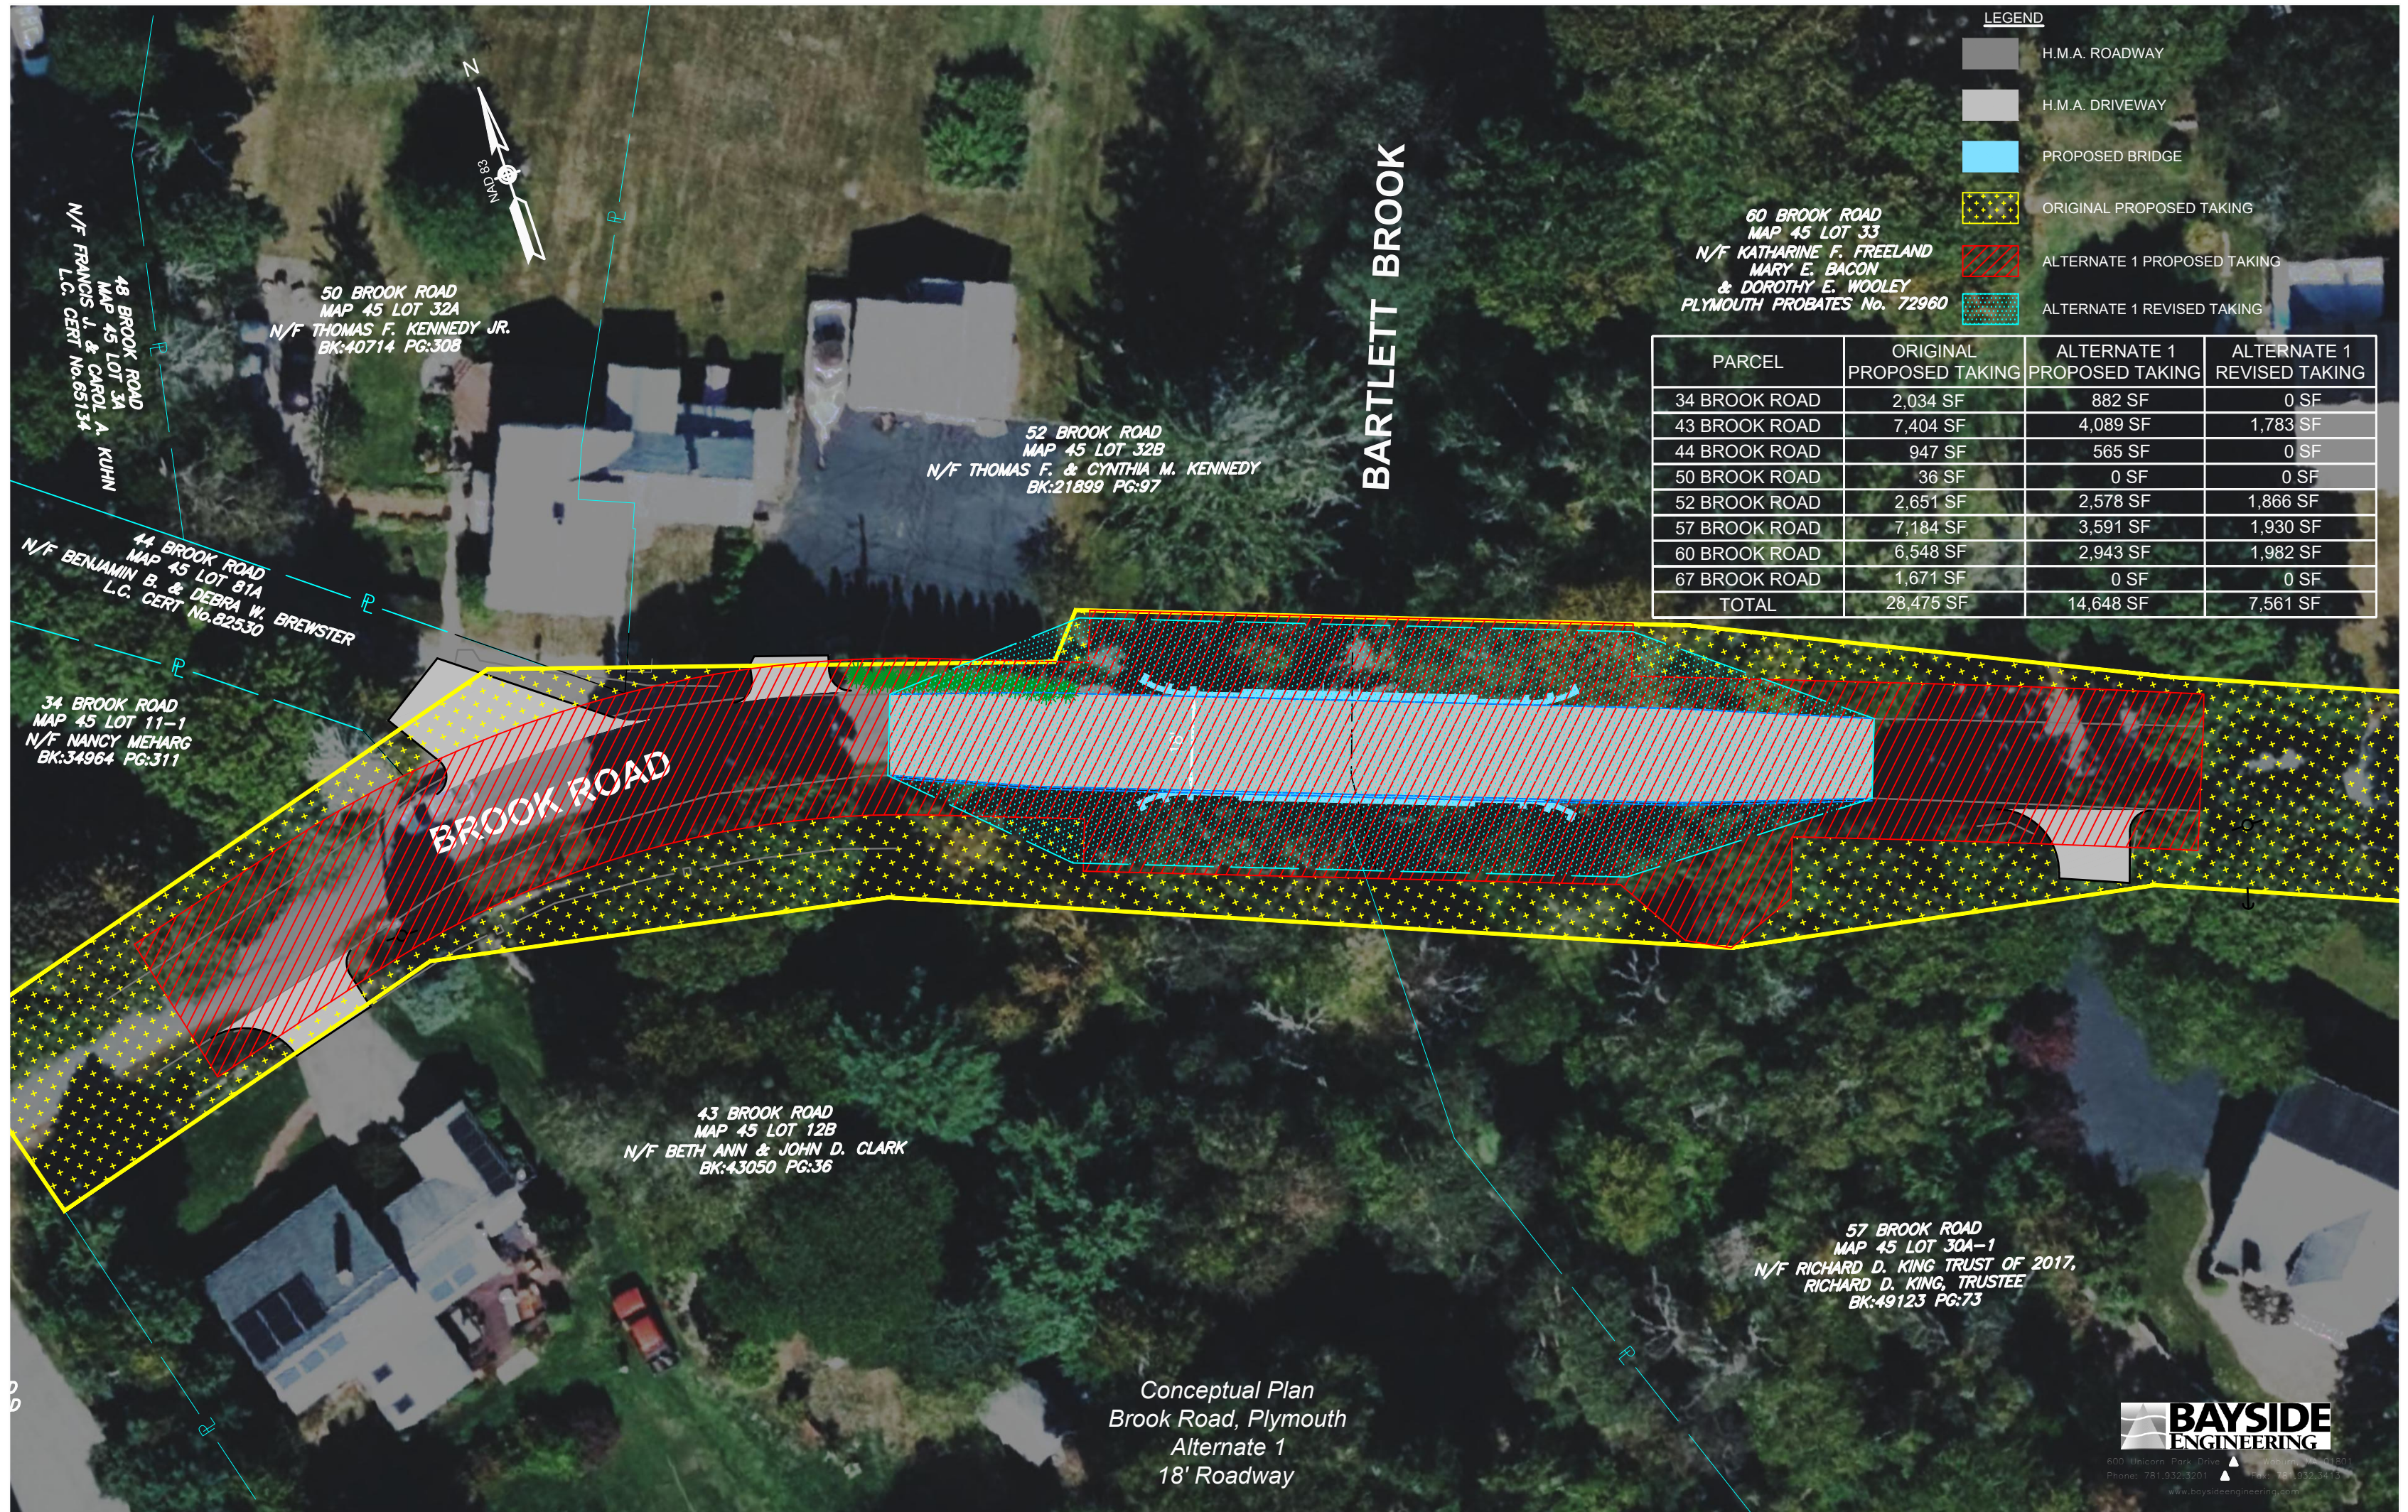

LEGEND

- H.M.A. ROADWAY
- H.M.A. DRIVEWAY
- PROPOSED BRIDGE
- ORIGINAL PROPOSED TAKING
- ALTERNATE 1 PROPOSED TAKING
- ALTERNATE 1 REVISED TAKING

60 BROOK ROAD
MAP 45 LOT 33
N/F KATHARINE F. FREELAND
MARY E. BACON
& DOROTHY E. WOOLEY
PLYMOUTH PROBATES No. 72960

PARCEL	ORIGINAL PROPOSED TAKING	ALTERNATE 1 PROPOSED TAKING	ALTERNATE 1 REVISED TAKING
34 BROOK ROAD	2,034 SF	882 SF	0 SF
43 BROOK ROAD	7,404 SF	4,089 SF	1,783 SF
44 BROOK ROAD	947 SF	565 SF	0 SF
50 BROOK ROAD	36 SF	0 SF	0 SF
52 BROOK ROAD	2,651 SF	2,578 SF	1,866 SF
57 BROOK ROAD	7,184 SF	3,591 SF	1,930 SF
60 BROOK ROAD	6,548 SF	2,943 SF	1,982 SF
67 BROOK ROAD	1,671 SF	0 SF	0 SF
TOTAL	28,475 SF	14,648 SF	7,561 SF

Conceptual Plan
Brook Road, Plymouth
Alternate 1
18' Roadway